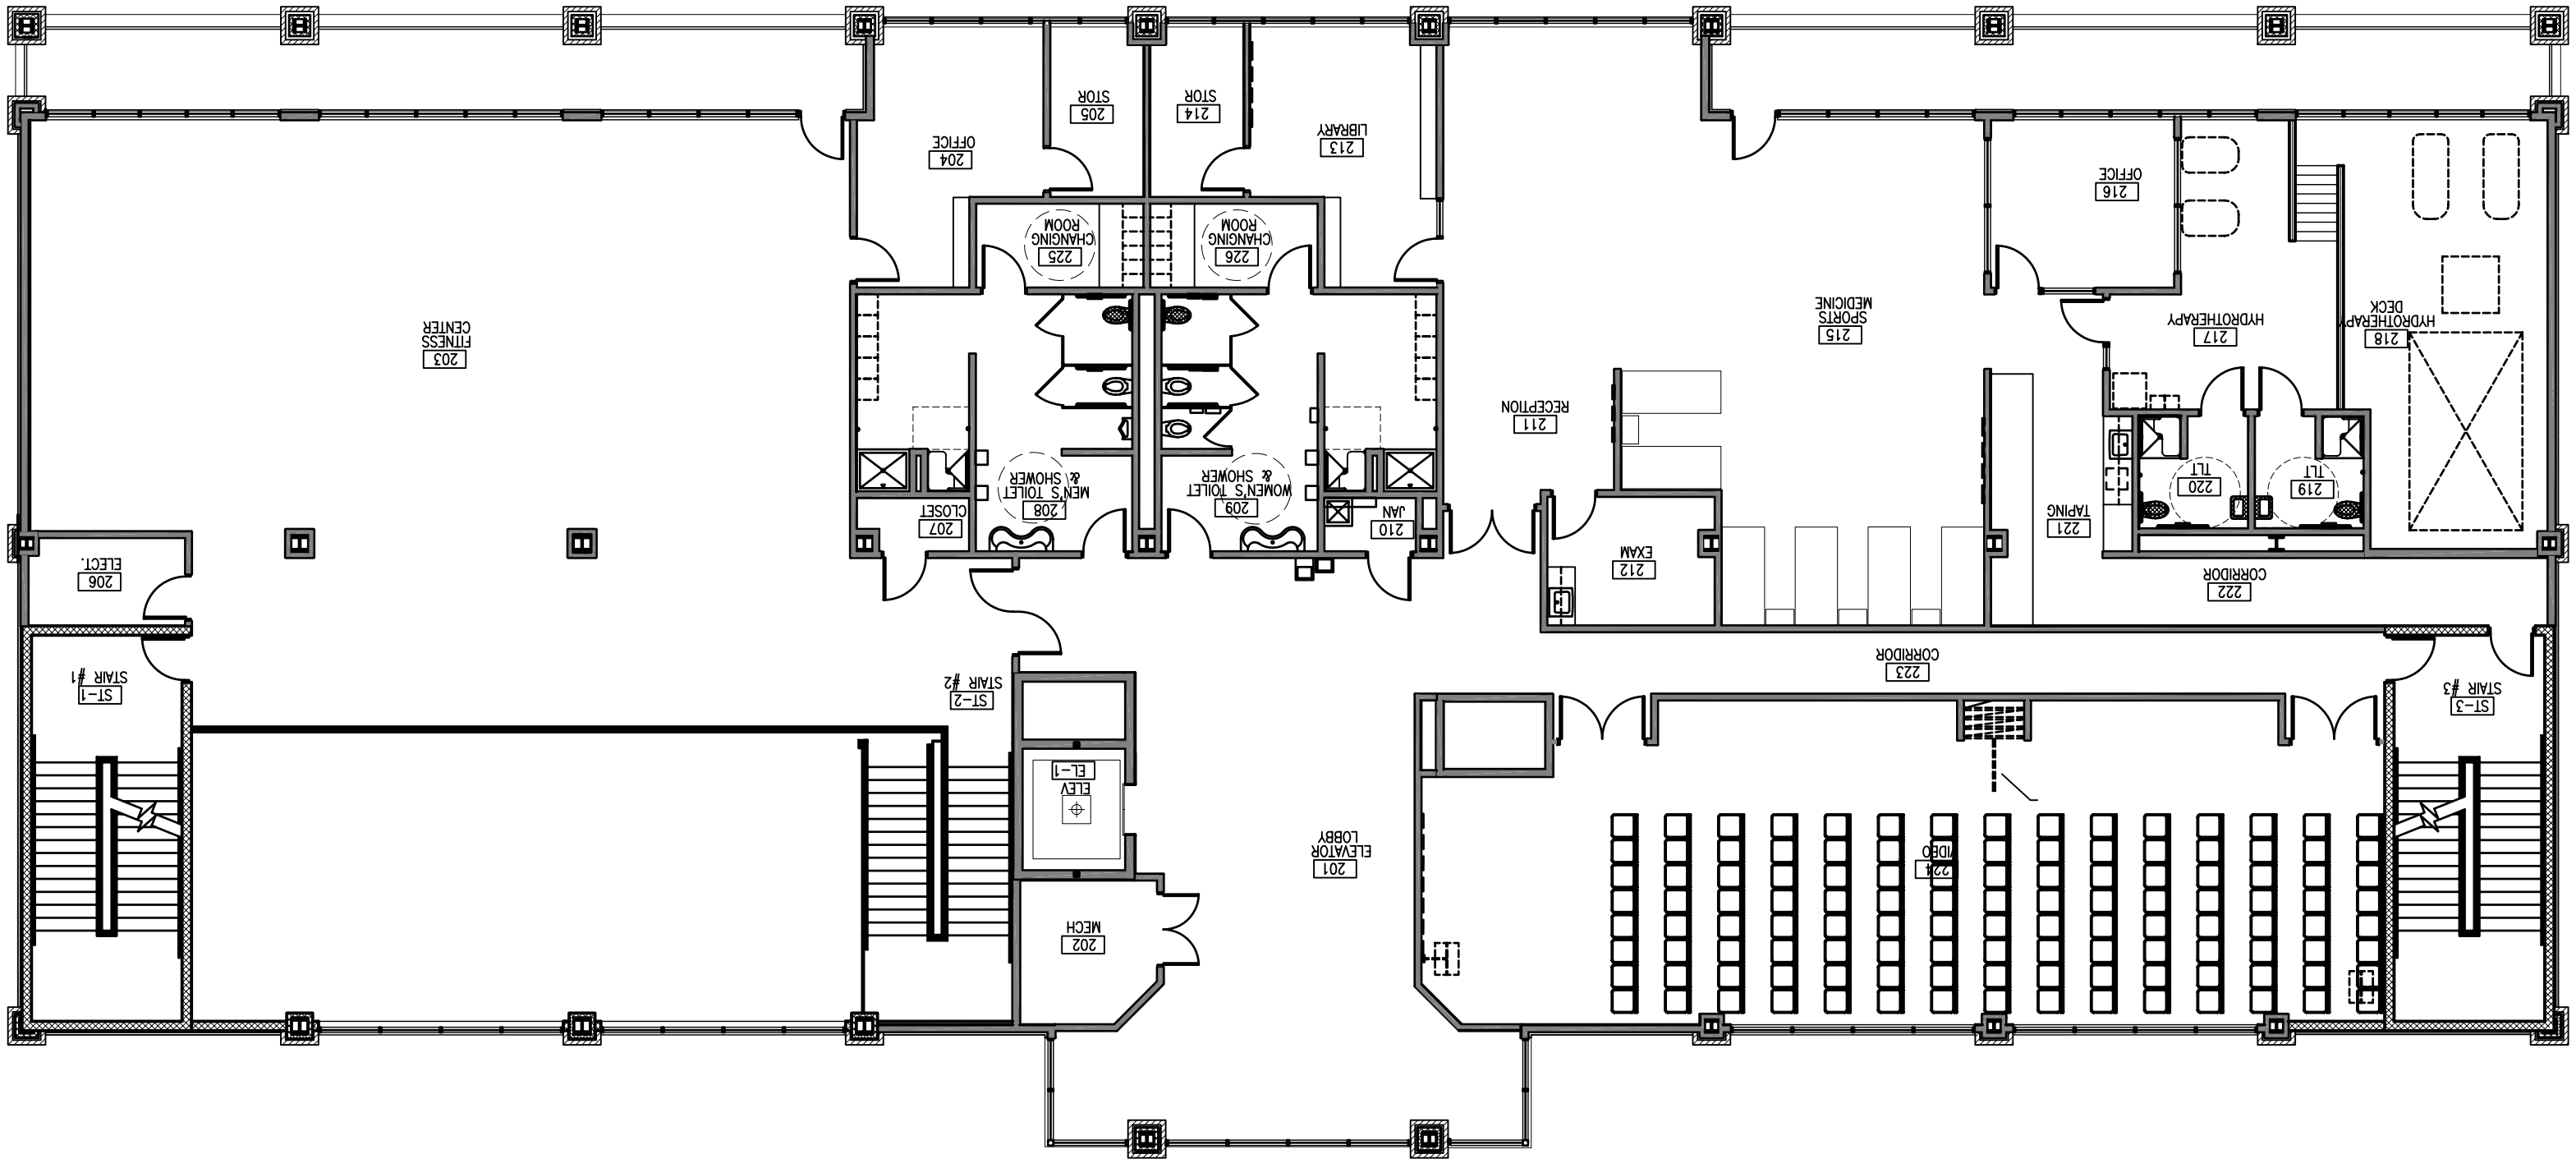
203
FITNESS CENTER
206
ELECT.
ST-1
STAIR #1
ST-2
STAIR #2
EL-1
ELEV
202
MECH
201
ELEVATOR LOBBY
204
OFFICE
205
STOR
214
STOR
213
LIBRARY
225
CHANGING ROOM
226
CHANGING ROOM
207
CLOSET
208
MEN'S TOILET & SHOWER
209
WOMEN'S TOILET & SHOWER
210
JAN
211
RECEPTION
212
EXAM
215
SPORTS MEDICINE
216
OFFICE
217
HYDROTHERAPY
218
HYDROTHERAPY DECK
219
TLT
220
TLT
221
TAPING
222
CORRIDOR
223
CORRIDOR
224
VIDEO
ST-3
STAIR #3